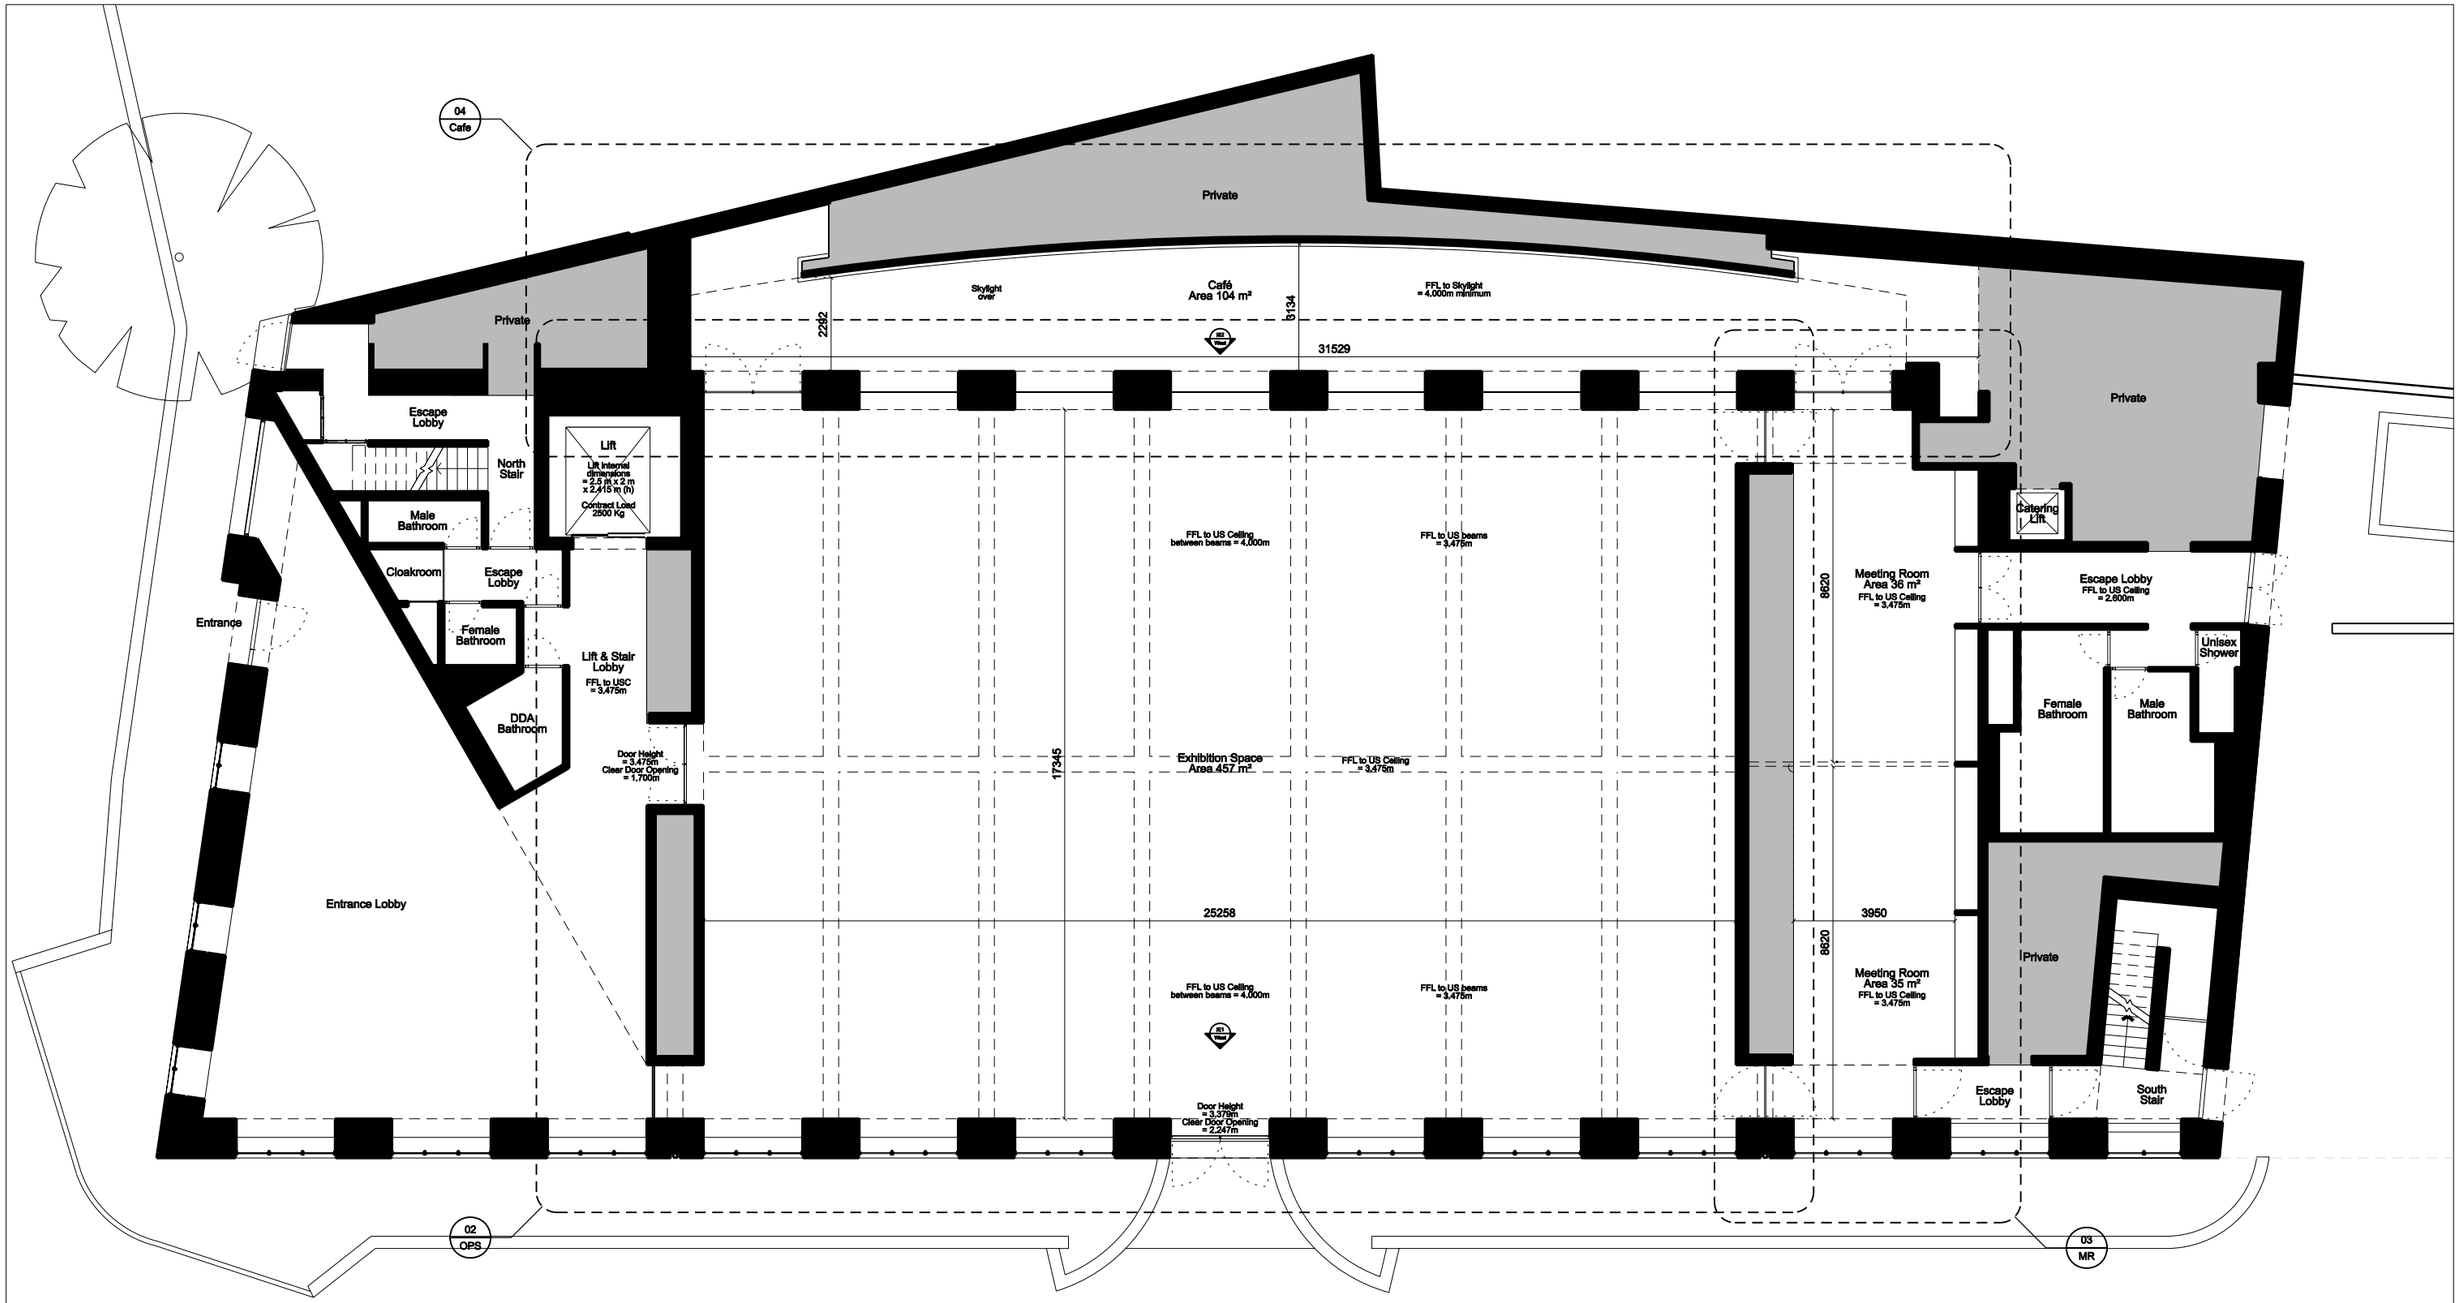

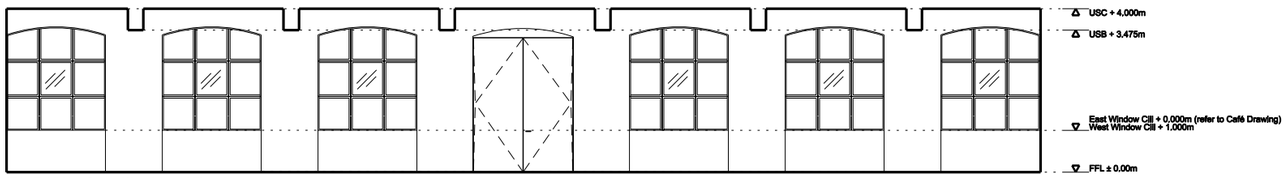

IE1 - Exhibition Space West Internal Elevation

LTB Institute
3 Olaf Street, London, W11 4BE

01 Ground Floor Plan - Dimensions (mm)

CAD dimensions, please check dimensions on site

© 2007 Borgos Dance

N

0 (m) 1 2 3 4 5 6 7 8 9 10

Scale 1:150 @ A3